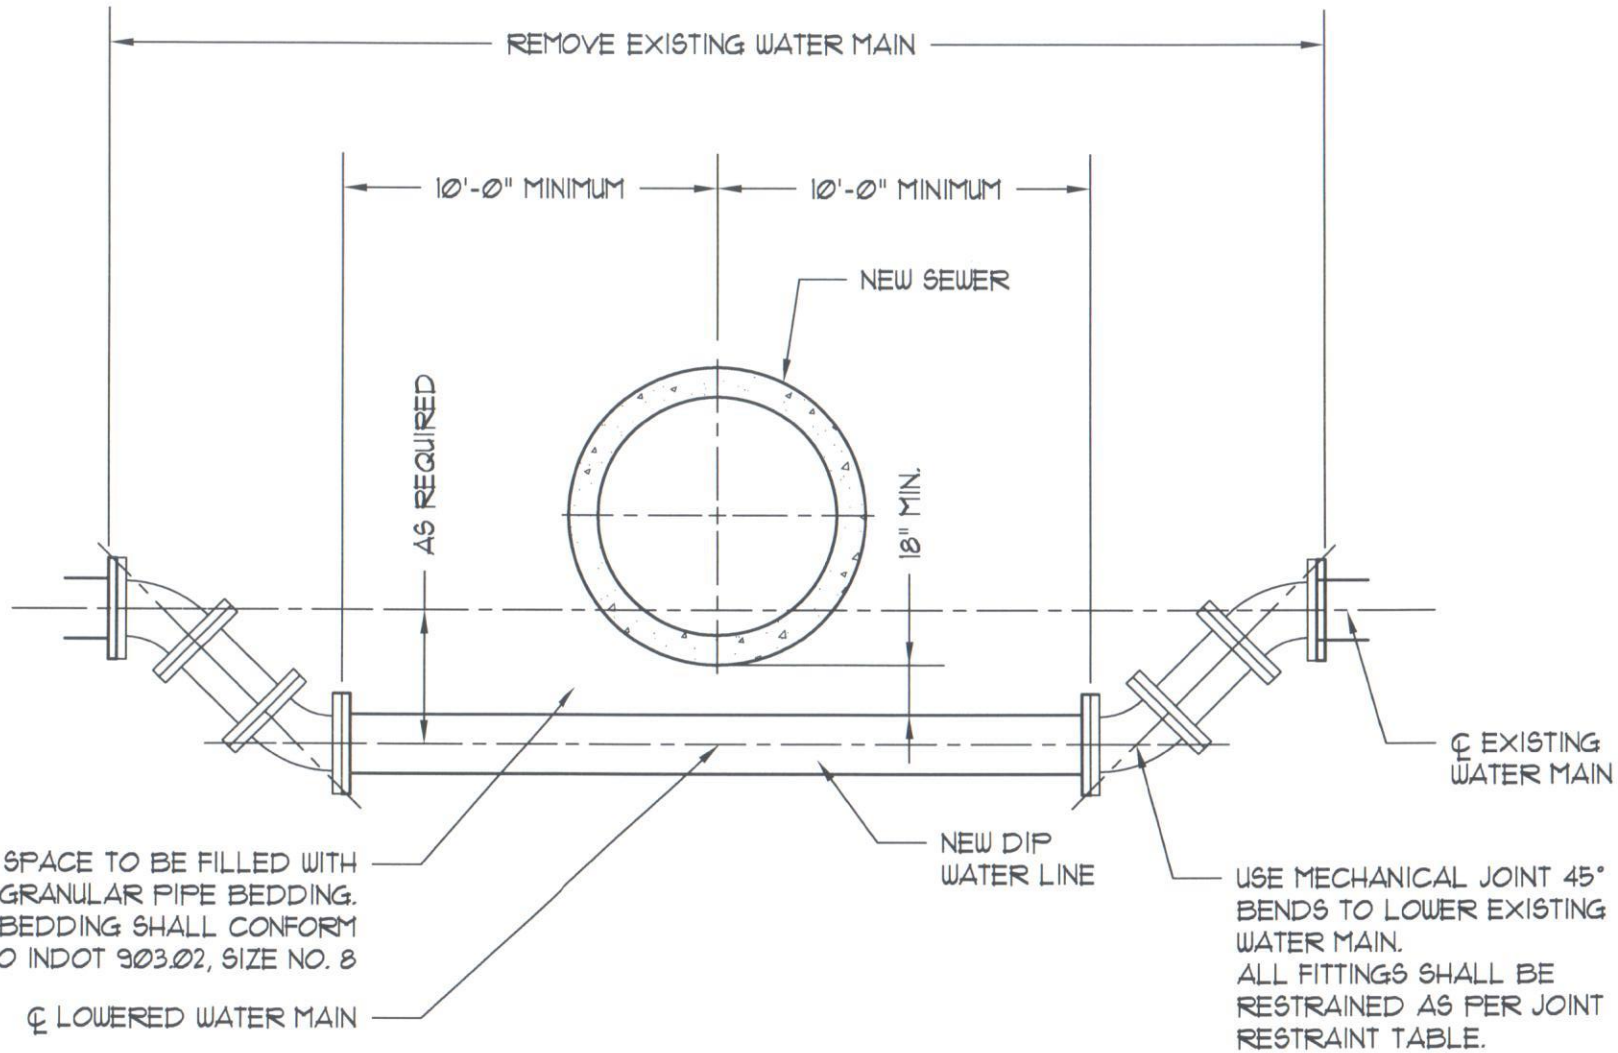


**NOTE:**

CONTRACTOR SHALL FIELD VERIFY ELEVATION OF EXISTING WATER MAIN TO DETERMINE EXACT OFFSET DIMENSION REQUIRED.

| | | |
|---|---|---|
| City of Carmel Utilities STANDARD DETAILS | | TITLE: LOWERING EXISTING WATER MAIN |
| DATE: December 2011<br>DRAWING: CS10 | SCALE: Not To Scale | DRAWN BY: Jones & Henry Engineers, Ltd. FORT WAYNE, INDIANA |