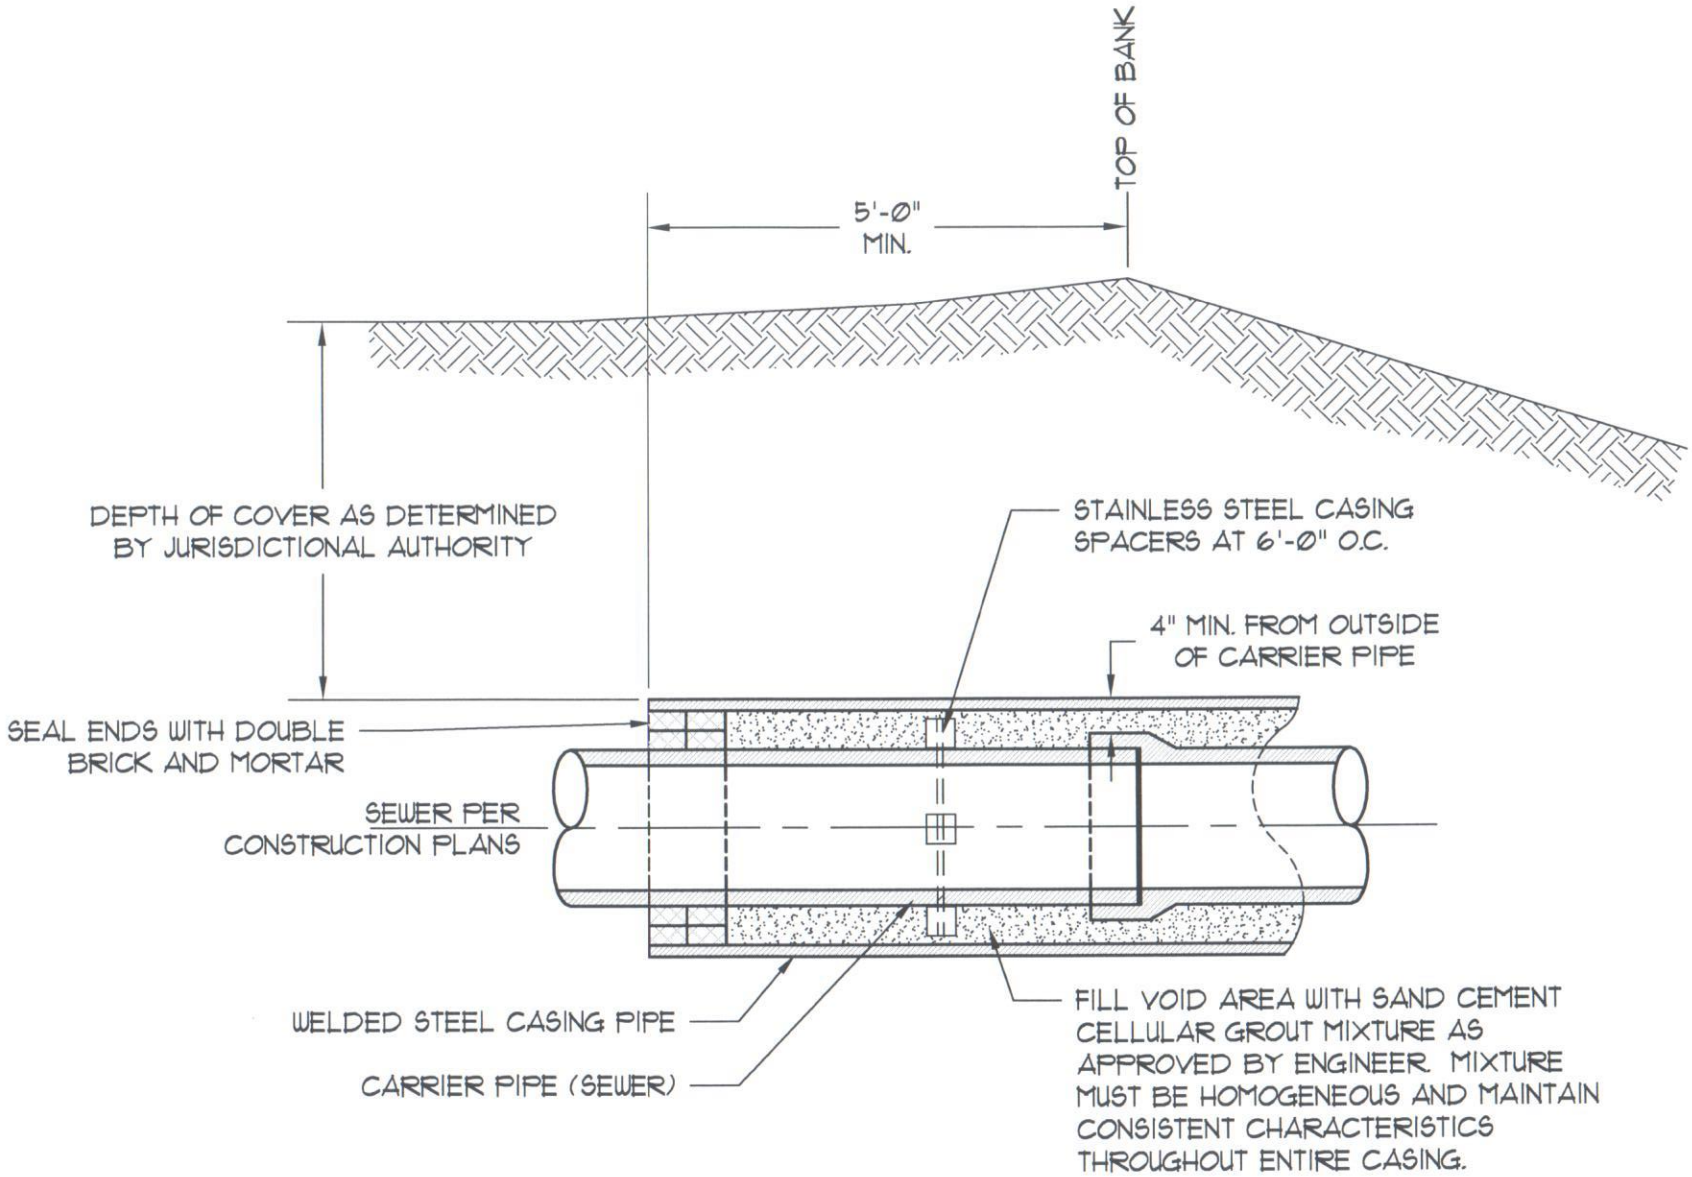

City of Carmel Utilities STANDARD DETAILS		TITLE: TYPICAL STREAM CROSSING ENCASEMENT
DATE: December 2011 DRAWING: CS39	SCALE: Not To Scale	DRAWN BY: Jones & Henry Engineers, Ltd. FORT WAYNE, INDIANA