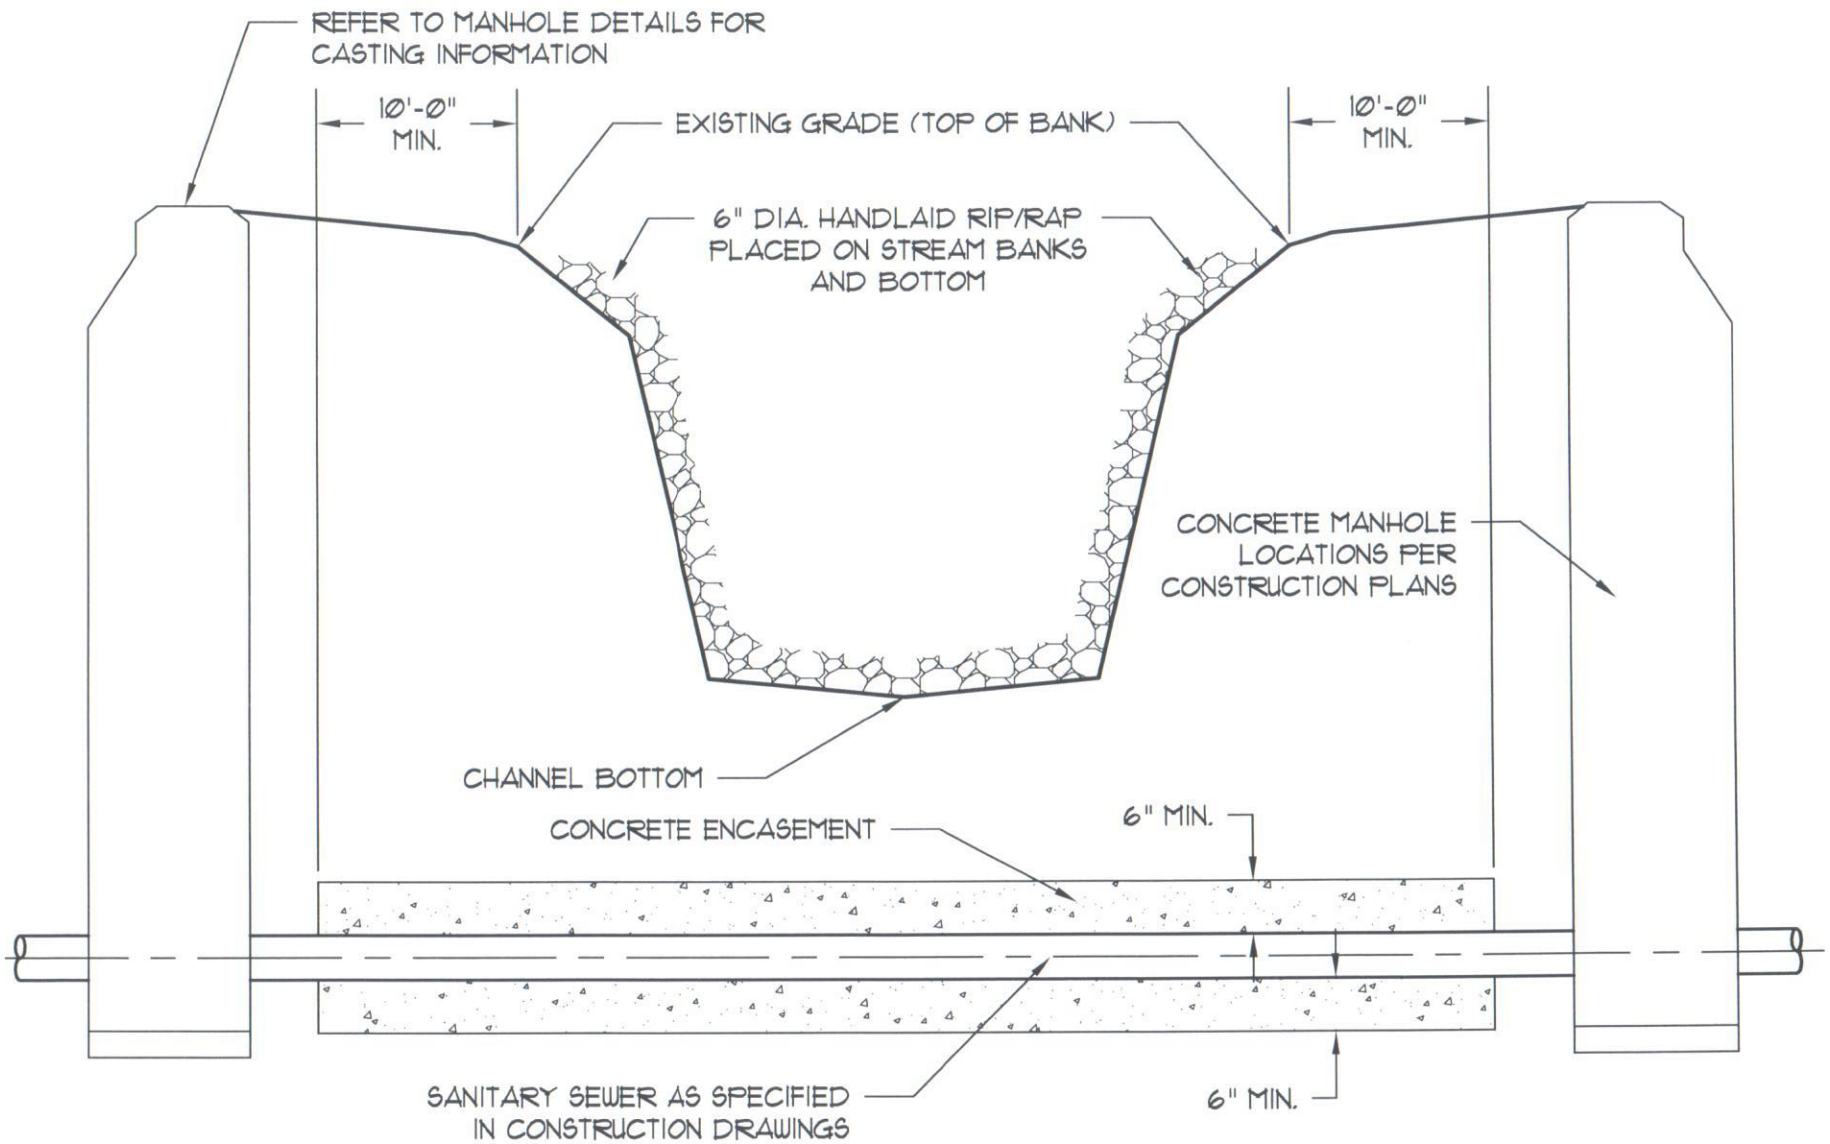

NOTES:

ALL STREAM CROSSINGS TO BE REVIEWED BY THE HAMILTON COUNTY SURVEYOR'S OFFICE AND ADHERE TO THEIR CONSTRUCTION DETAIL RECOMMENDATIONS.

City of Carmel Utilities STANDARD DETAILS		TITLE: STREAM CROSSING DETAIL
DATE: December 2011 DRAWING: CS38	SCALE: Not To Scale	DRAWN BY: Jones & Henry Engineers, Ltd. FORT WAYNE, INDIANA