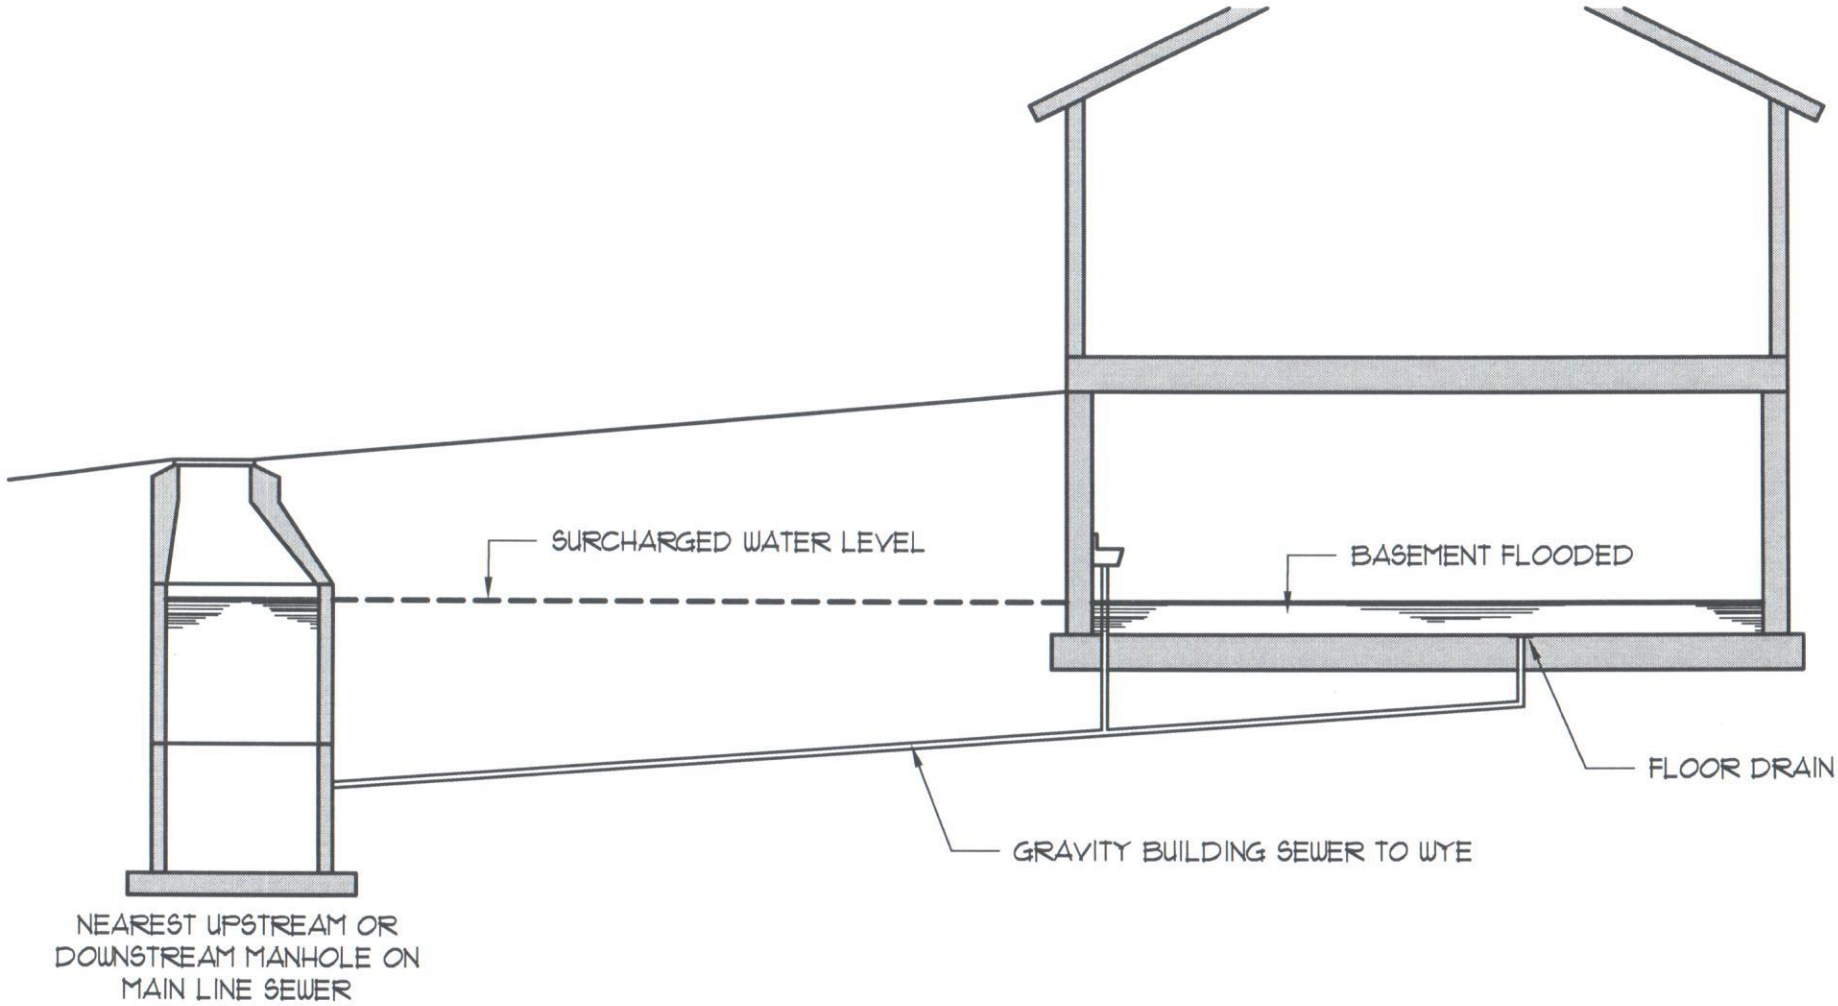

A SANITARY SEWER BUILDING CONNECTION CONSTRUCTED IN THIS MANNER WILL NOT BE ACCEPTED

City of Carmel Utilities STANDARD DETAILS		TITLE: UNACCEPTABLE CONNECTION DETAIL
DATE: September 2012 DRAWING: CS22	SCALE: Not To Scale	DRAWN BY: Jones & Henry Engineers, Ltd. FORT WAYNE, INDIANA