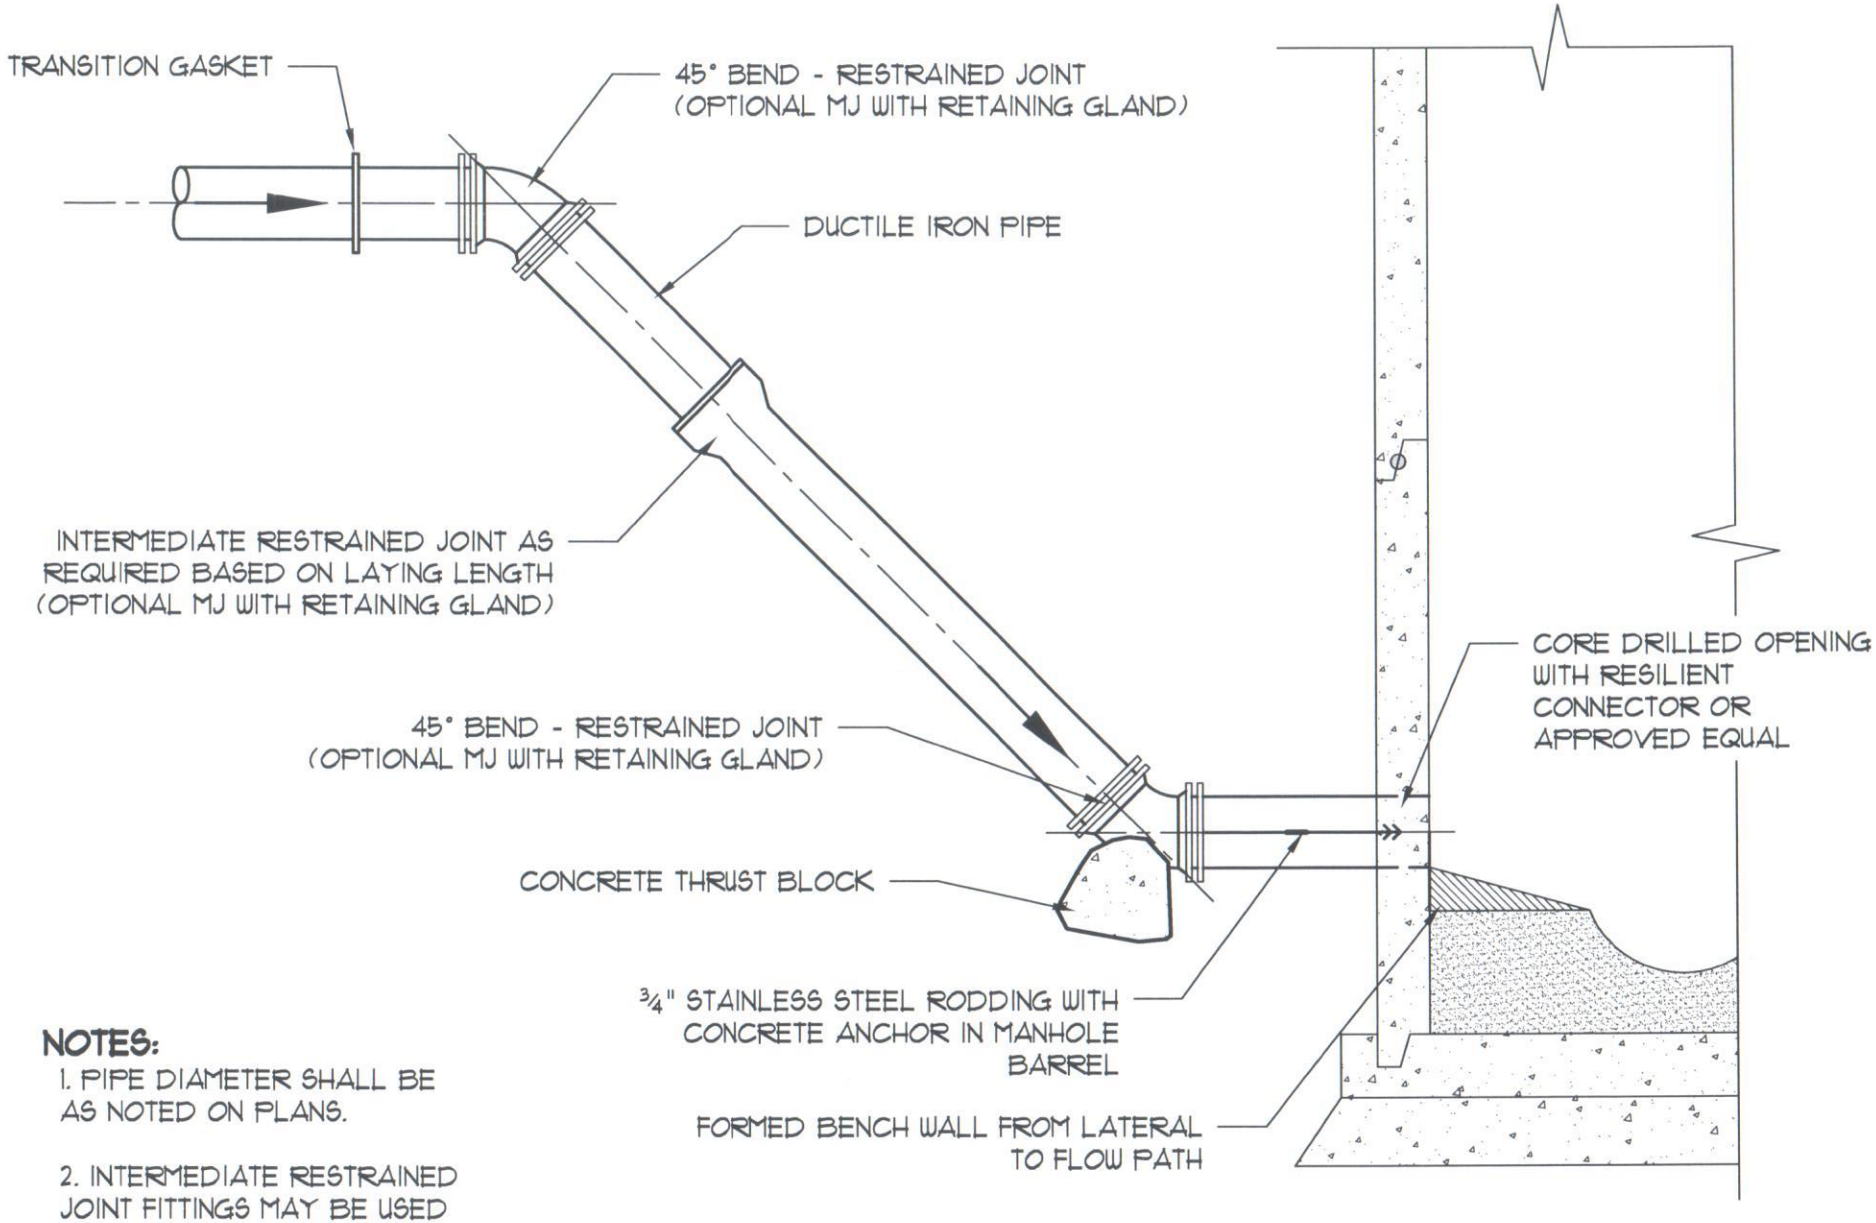

NOTES:

1. PIPE DIAMETER SHALL BE AS NOTED ON PLANS.

2. INTERMEDIATE RESTRAINED JOINT FITTINGS MAY BE USED BETWEEN BASE 45° BEND AND MANHOLE BARREL.

City of Carmel Utilities STANDARD DETAILS		TITLE: DEEP LATERAL CONNECTION DETAIL
DATE: September 2012 DRAWING: CS25	SCALE: Not To Scale	DRAWN BY: Jones & Henry Engineers, Ltd. FORT WAYNE, INDIANA