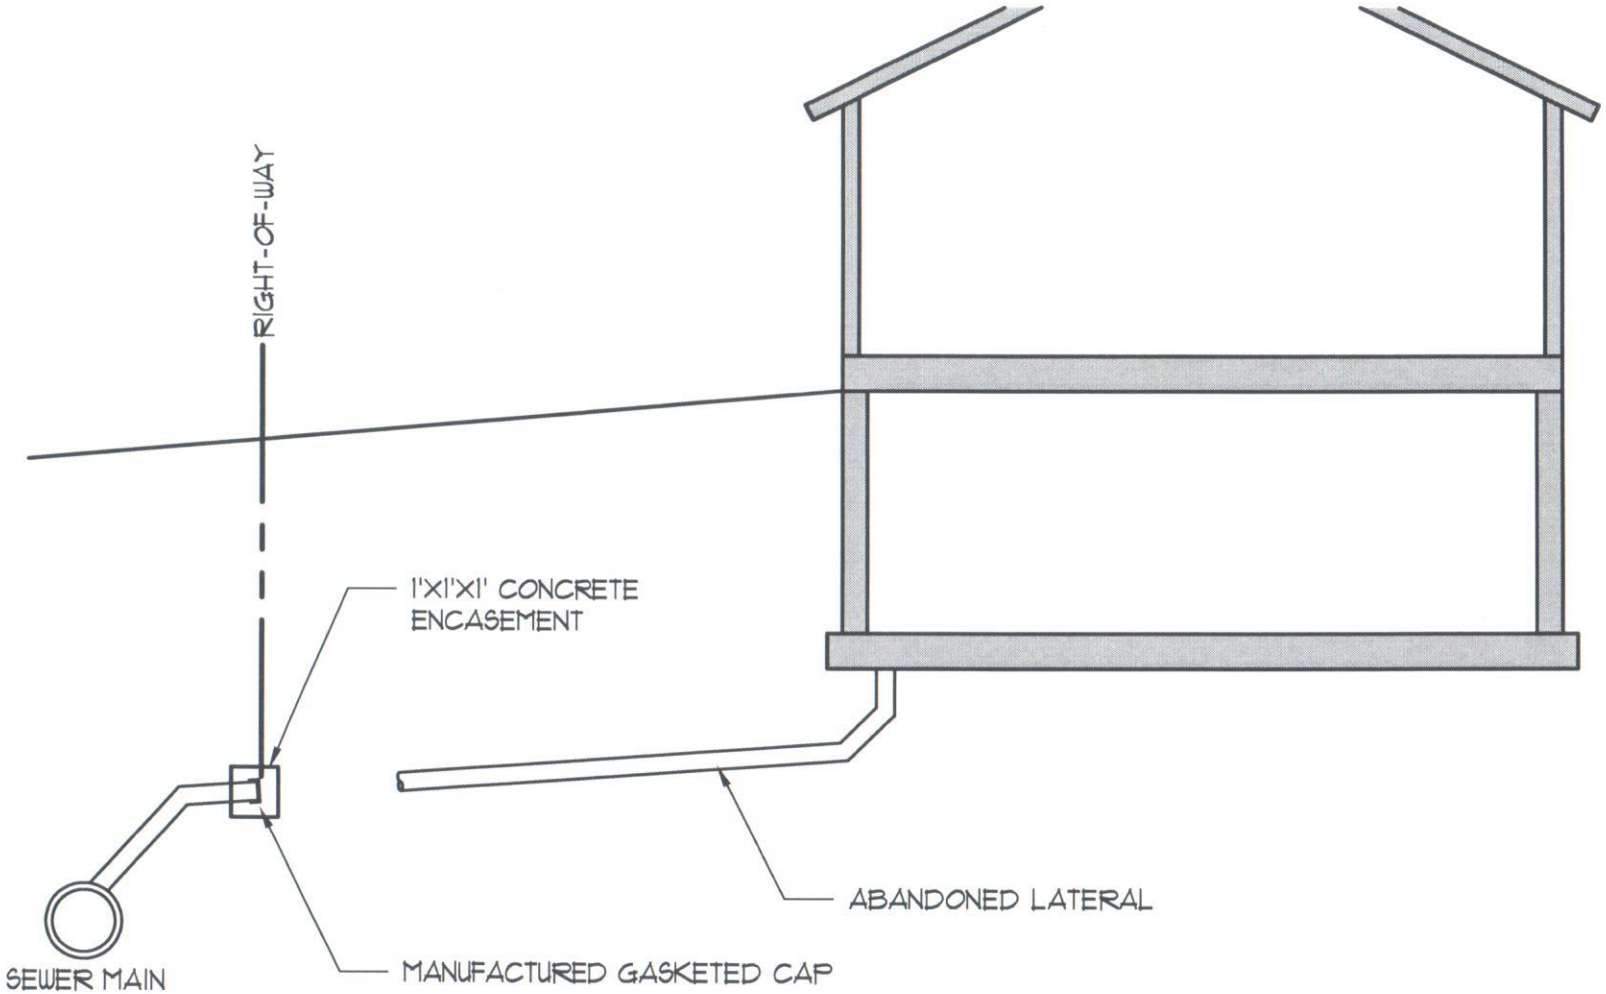

City of Carmel Utilities
STANDARD DETAILS

TITLE:
ABANDONED LATERAL DETAIL

DATE: September 2012
DRAWING: CS23

SCALE: Not To Scale

DRAWN BY: Jones & Henry Engineers, Ltd.
FORT WAYNE, INDIANA