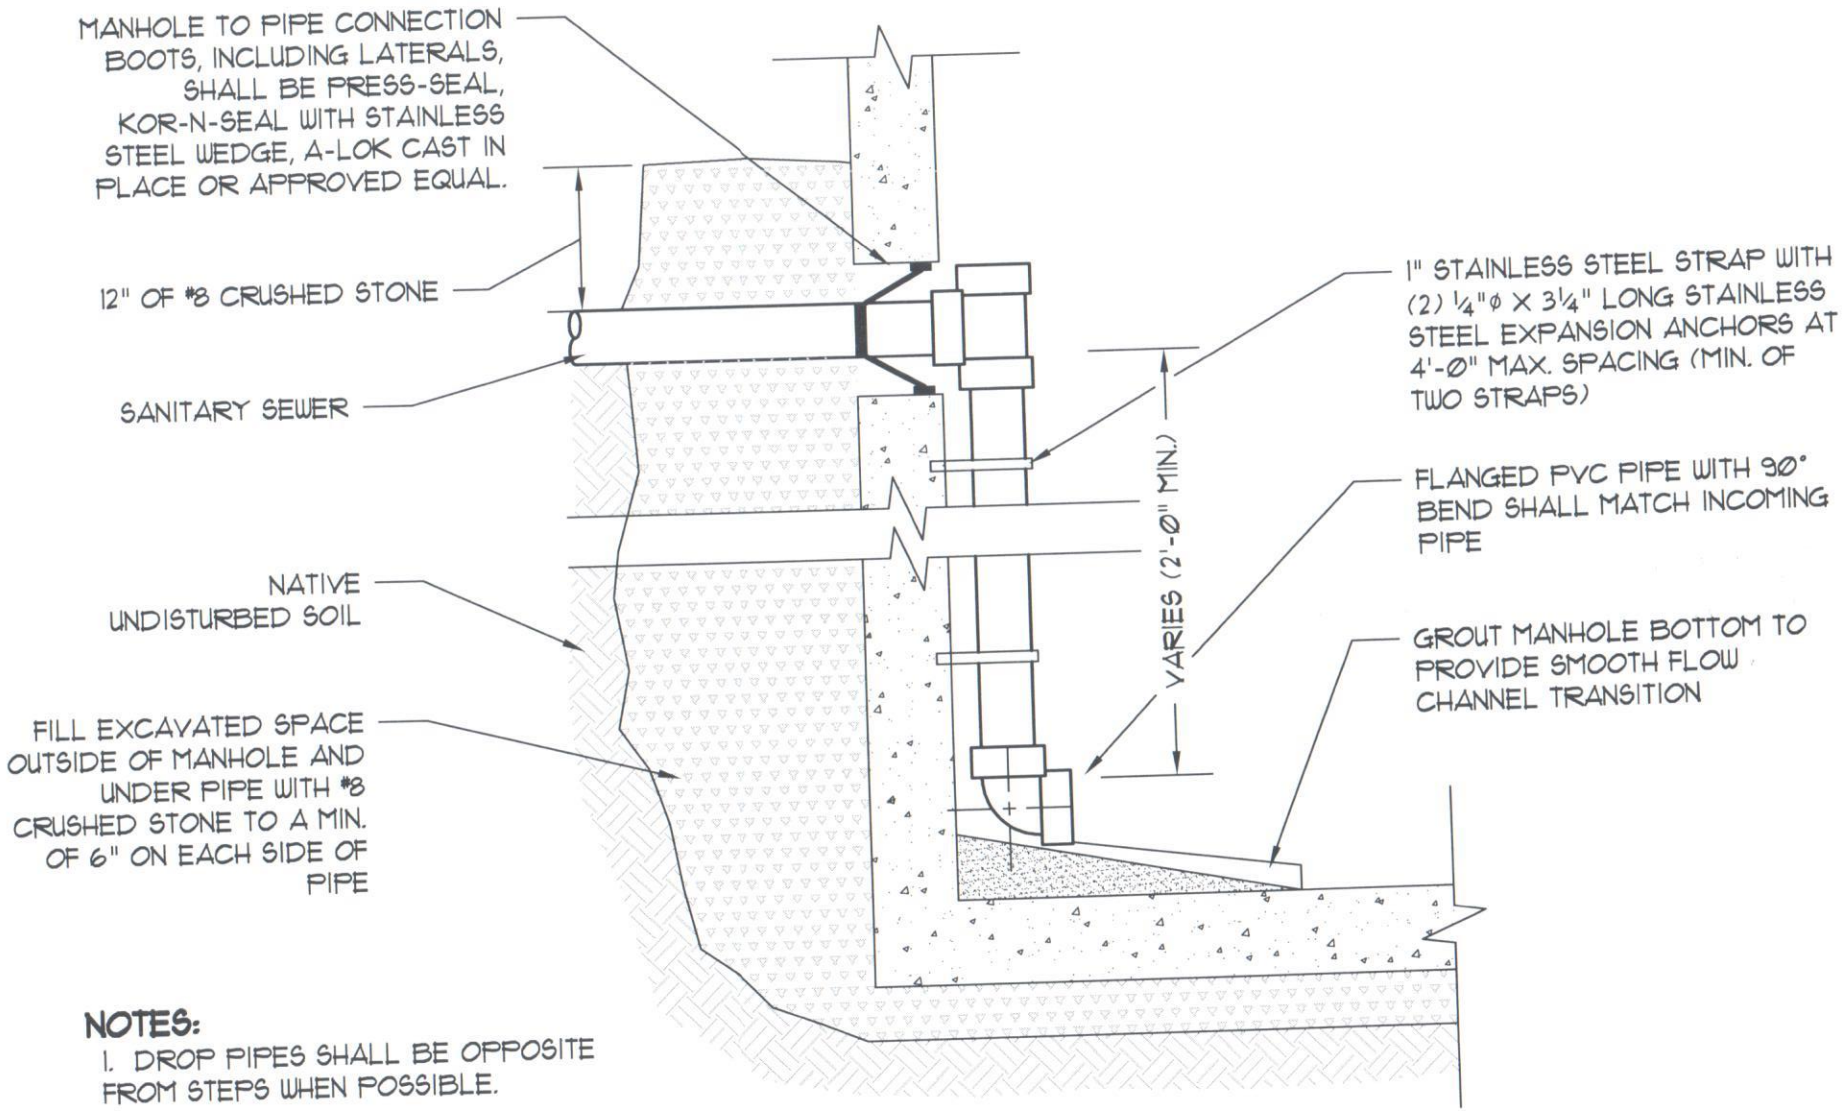

NOTES:

1. DROP PIPES SHALL BE OPPOSITE FROM STEPS WHEN POSSIBLE.

2. AN OPTIONAL ROYAL INTRAFLOW INTERNAL DROP SYSTEM CAN BE UTILIZED WHEN APPROVED BY THE CITY.

City of Carmel Utilities STANDARD DETAILS		TITLE: INTERIOR DROP FOR EXISTING MANHOLES
DATE: December 2011 DRAWING: CS13	SCALE: Not To Scale	DRAWN BY: Jones & Henry Engineers, Ltd. FORT WAYNE, INDIANA