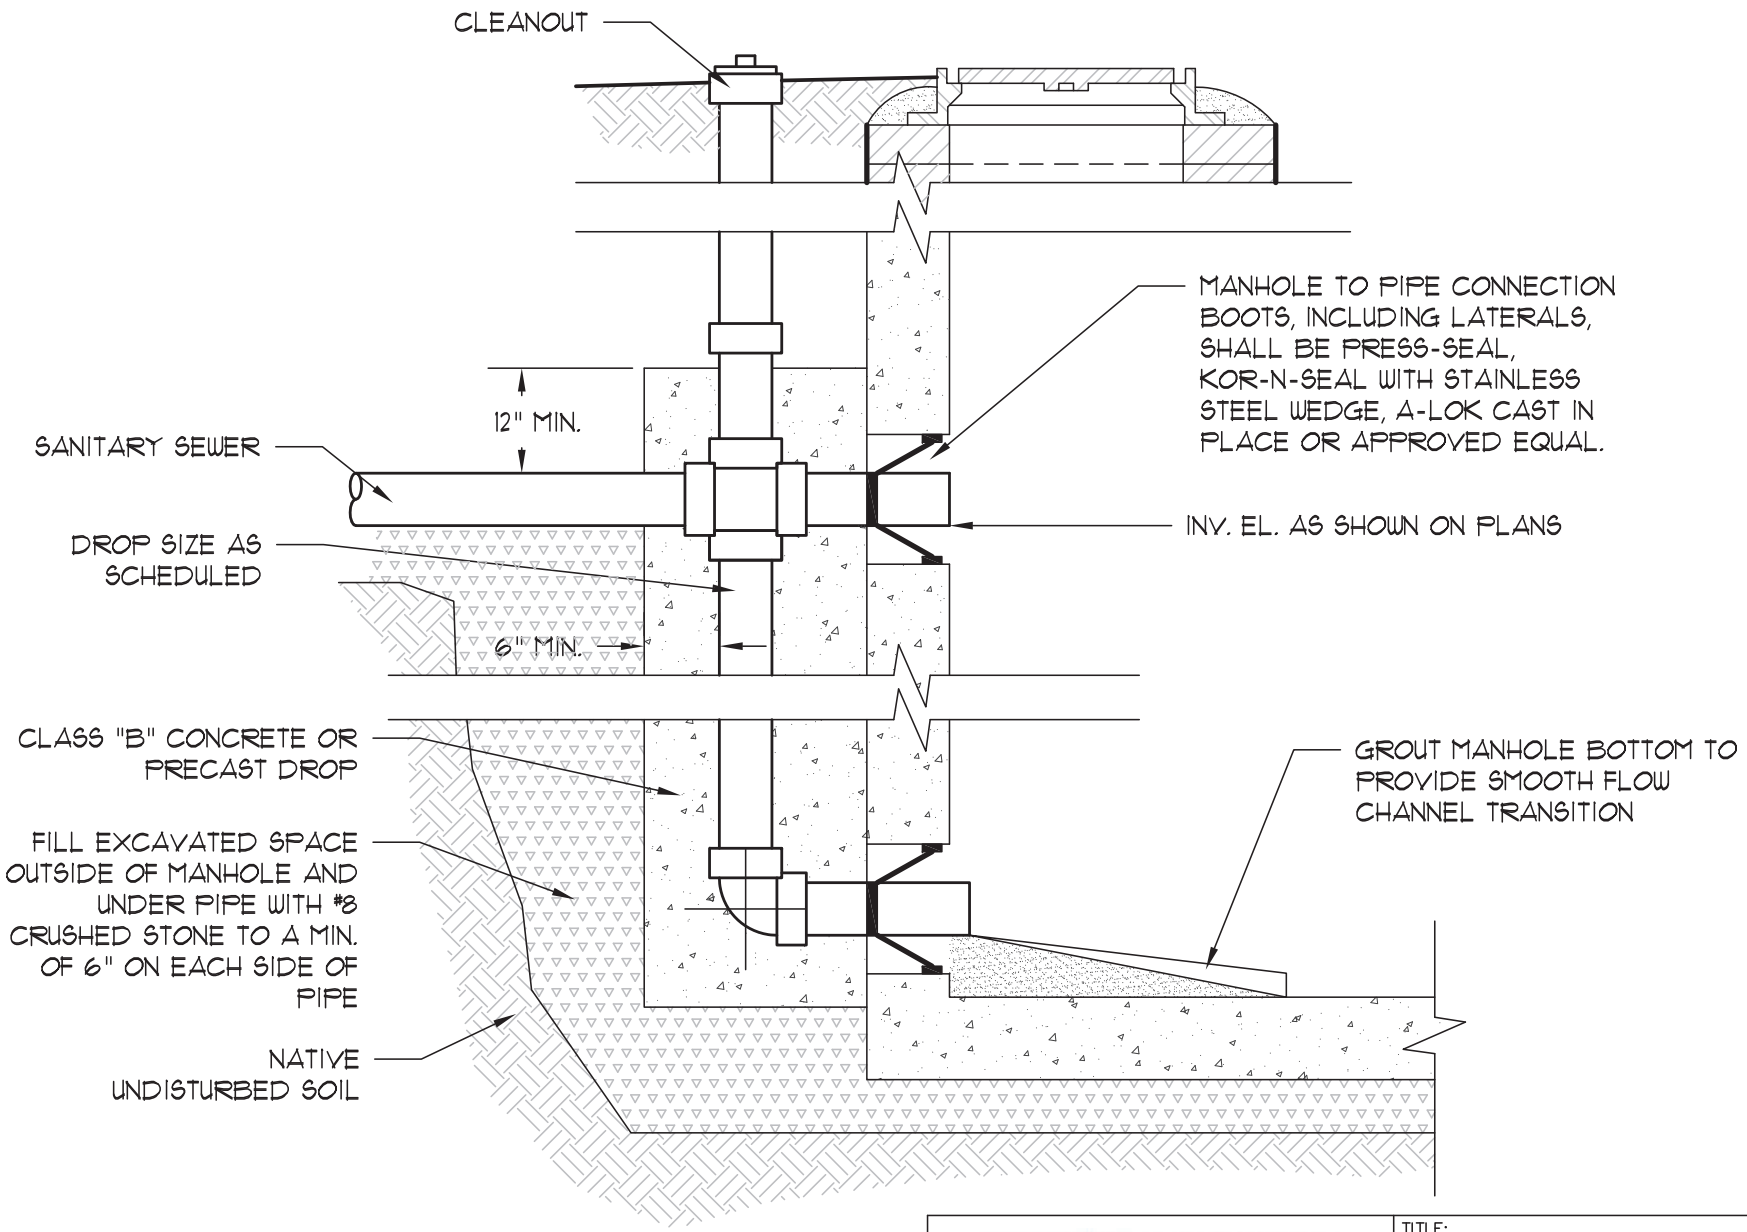

NOTE:

1. DROP PIPES SHALL BE OPPOSITE FROM STEPS WHEN POSSIBLE.

City of Carmel Utilities STANDARD DETAILS		TITLE: MANHOLE WITH DROP
DATE: December 2011 DRAWING: CS4	SCALE: Not To Scale	DRAWN BY: Jones & Henry Engineers, Ltd. FORT WAYNE, INDIANA