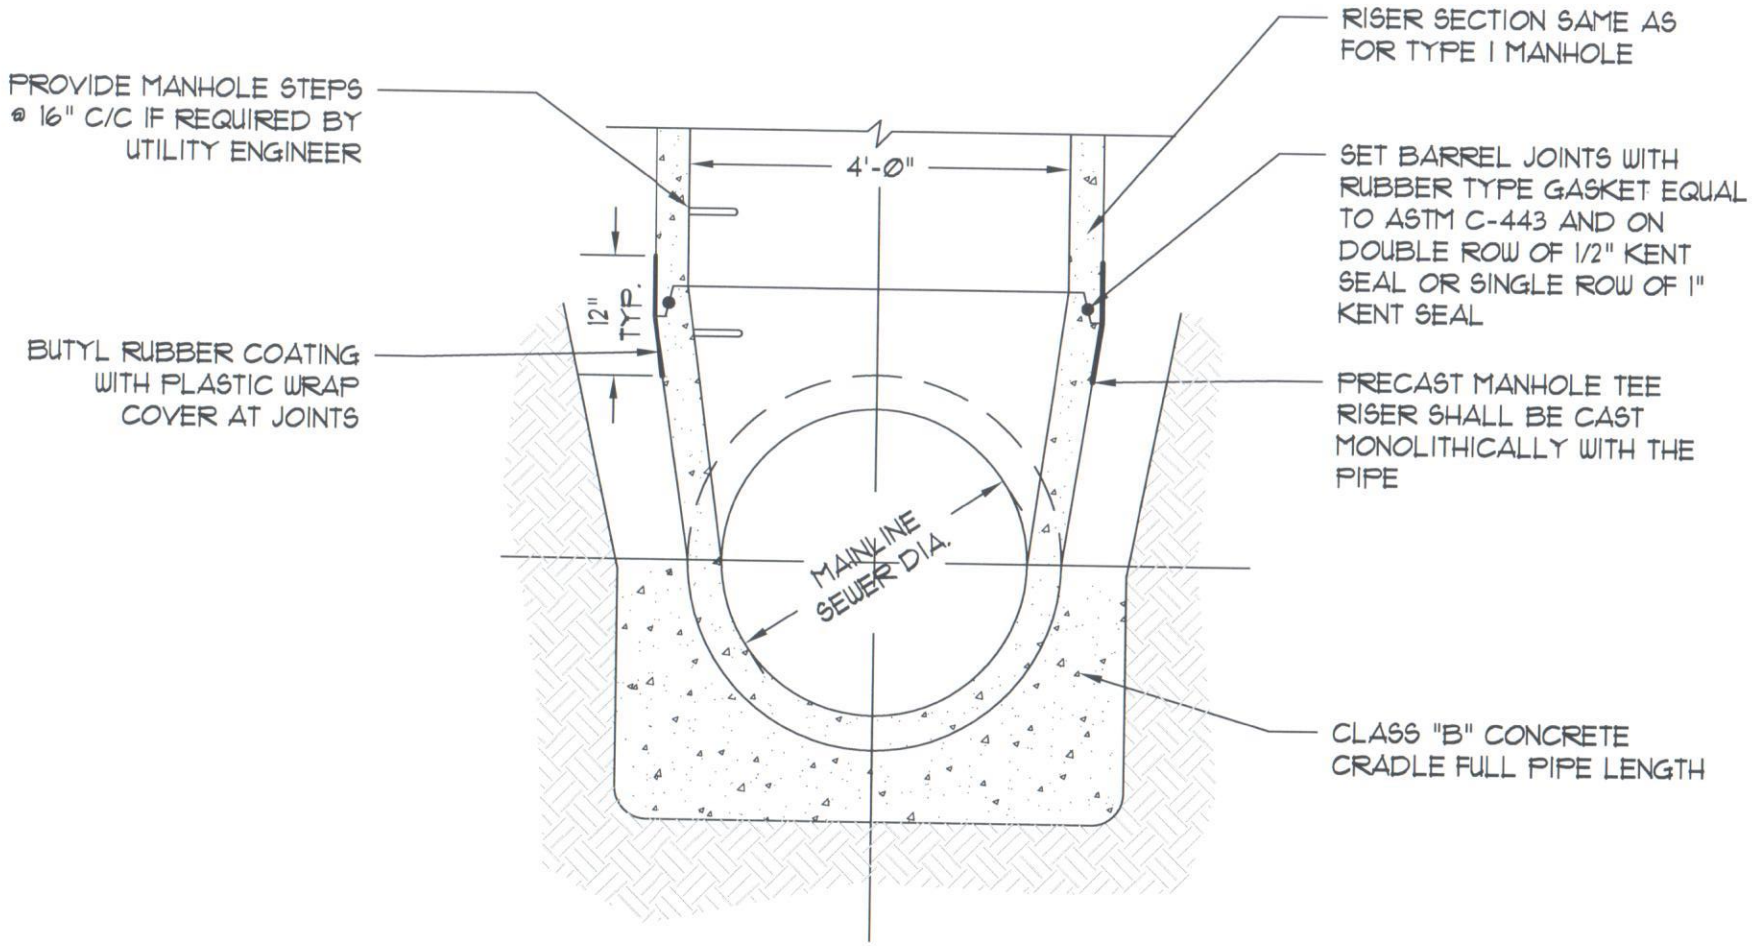

City of Carmel Utilities
STANDARD DETAILS

TITLE: TEE MANHOLE

DATE: December 2011
DRAWING: CS3

SCALE: Not To Scale

DRAWN BY: Jones & Henry Engineers, Ltd.
FORT WAYNE, INDIANA