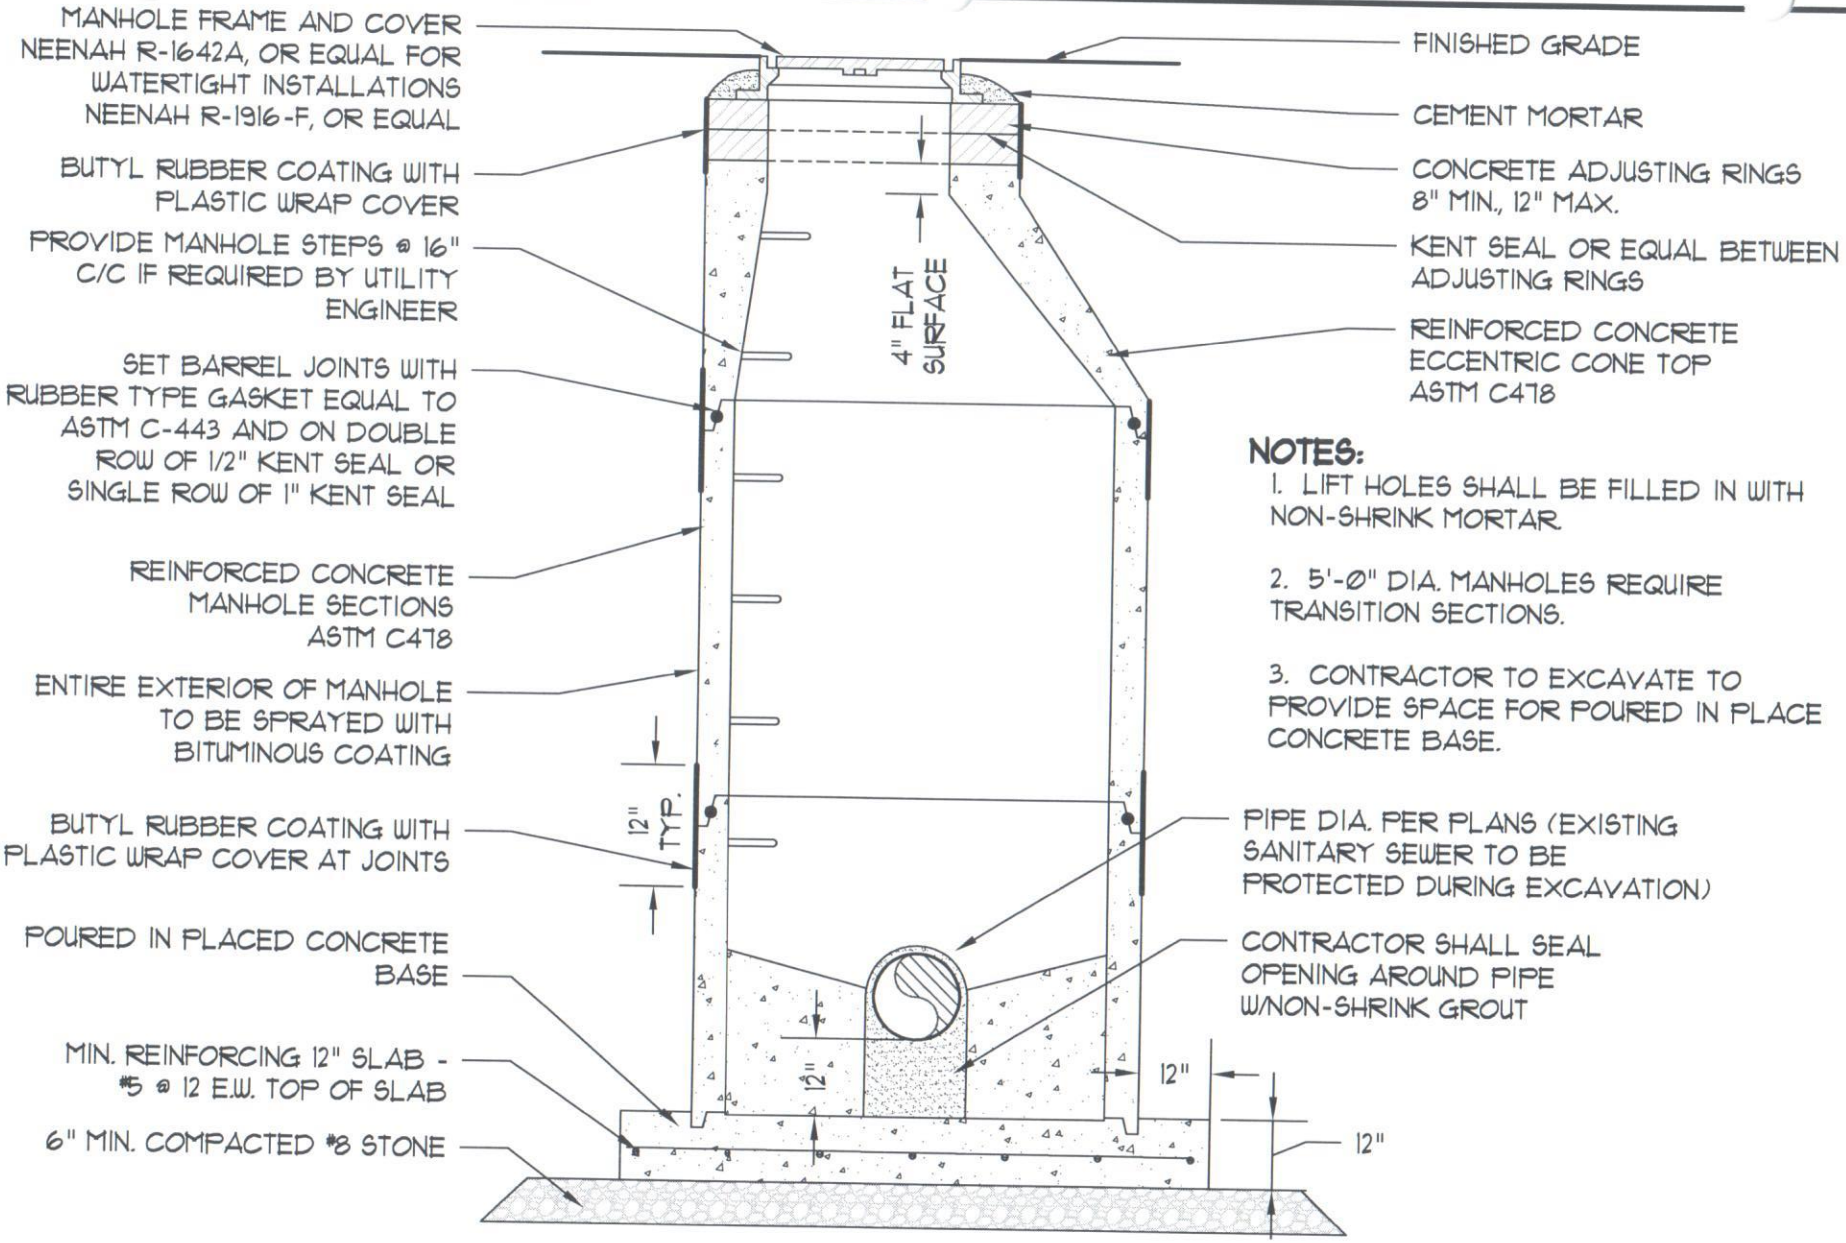

NOTES:

1. LIFT HOLES SHALL BE FILLED IN WITH NON-SHRINK MORTAR.
2. 5'-Ø" DIA. MANHOLES REQUIRE TRANSITION SECTIONS.
3. CONTRACTOR TO EXCAVATE TO PROVIDE SPACE FOR POURED IN PLACE CONCRETE BASE.

City of Carmel Utilities STANDARD DETAILS		TITLE: DOGHOUSE MANHOLE
DATE: December 2011 DRAWING: CS5	SCALE: Not To Scale	DRAWN BY: Jones & Henry Engineers, Ltd. FORT WAYNE, INDIANA