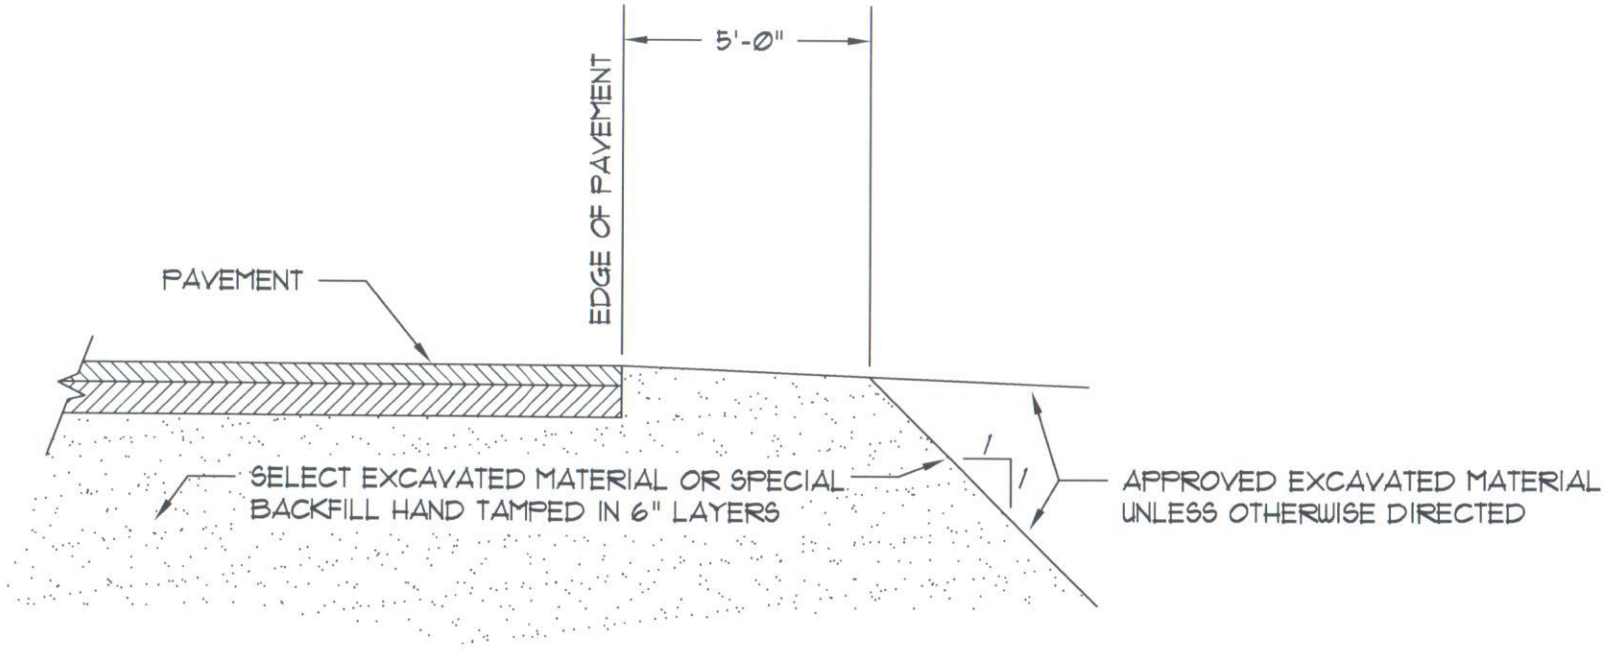

NOTE:

1. SELECT EXCAVATED MATERIAL OR SPECIAL BACKFILL SHALL BE PLACED UNDER ALL PAVEMENTS AND WITHIN THE LIMITS SHOWN ABOVE.
2. SPECIAL BACKFILL SHALL CONFORM TO INDOT 211.02b.
3. SELECT EXCAVATED MATERIAL SHALL BE APPROVED BY ENGINEER.

City of Carmel Utilities STANDARD DETAILS		TITLE: LIMITS OF SPECIAL BACKFILL
DATE: December 2011 DRAWING: CW1	SCALE: Not To Scale	DRAWN BY: Jones & Henry Engineers, Ltd. FORT WAYNE, INDIANA