Outside Meter Pit Setters for 1½" and 2" Meters

For Flanged Meter Settings

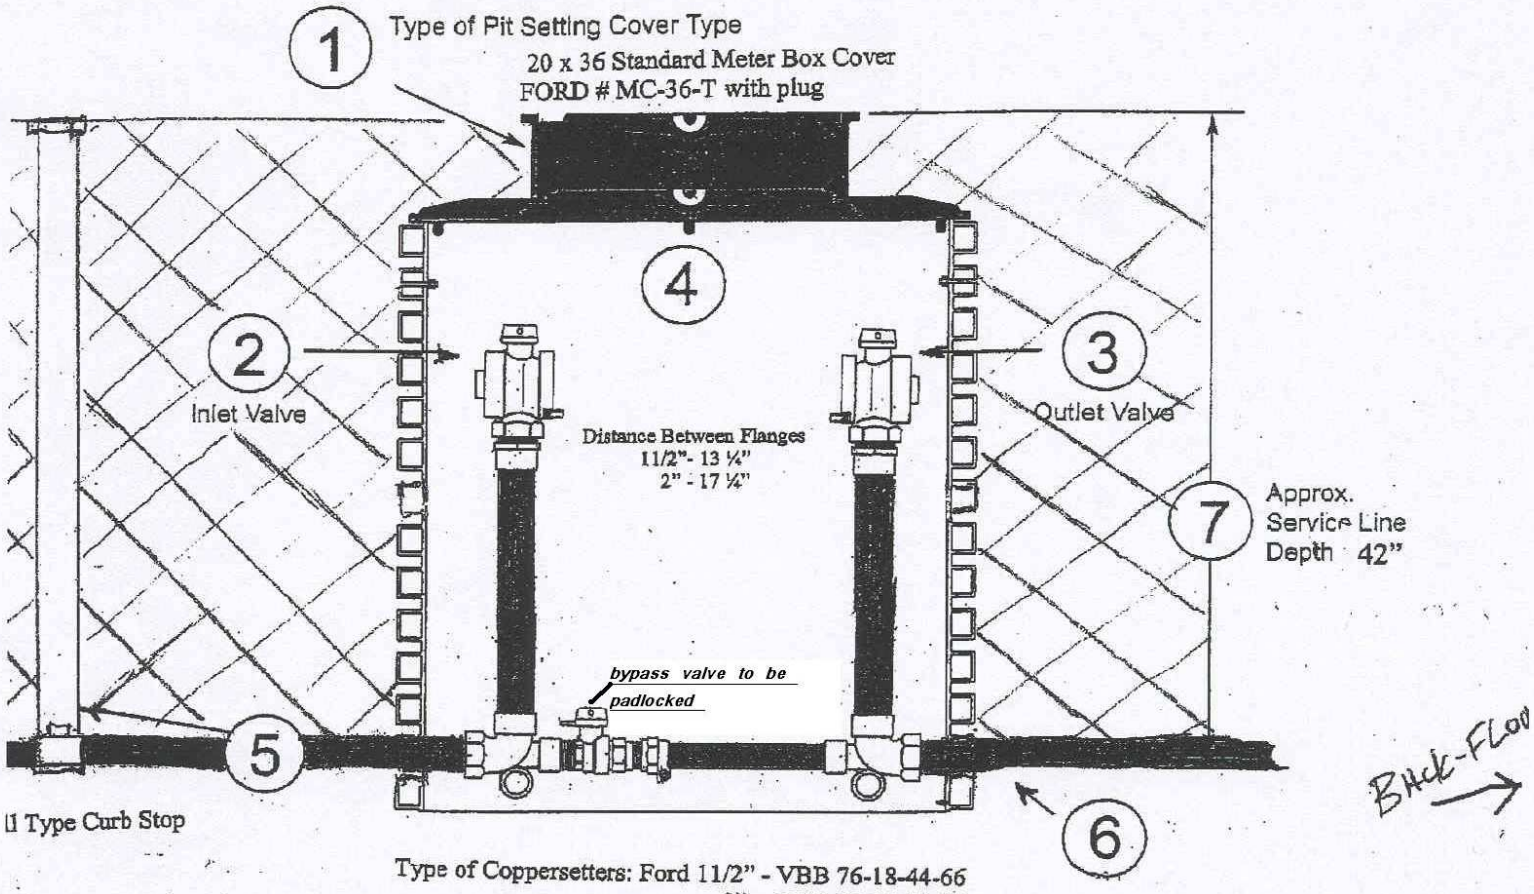

l Type Curb Stop

Type of Coppersetters: Ford 11/2" - VBB 76-18-44-66
2" - VBB 77-18-44-77
Muller 11/2" - B-2423 18"
2" - B-2423 18"

Type of Meter Pit 36"x 36"
Fratco or 36" Length of N-12 or Equal