MOBILITY

Thoroughfare Plan

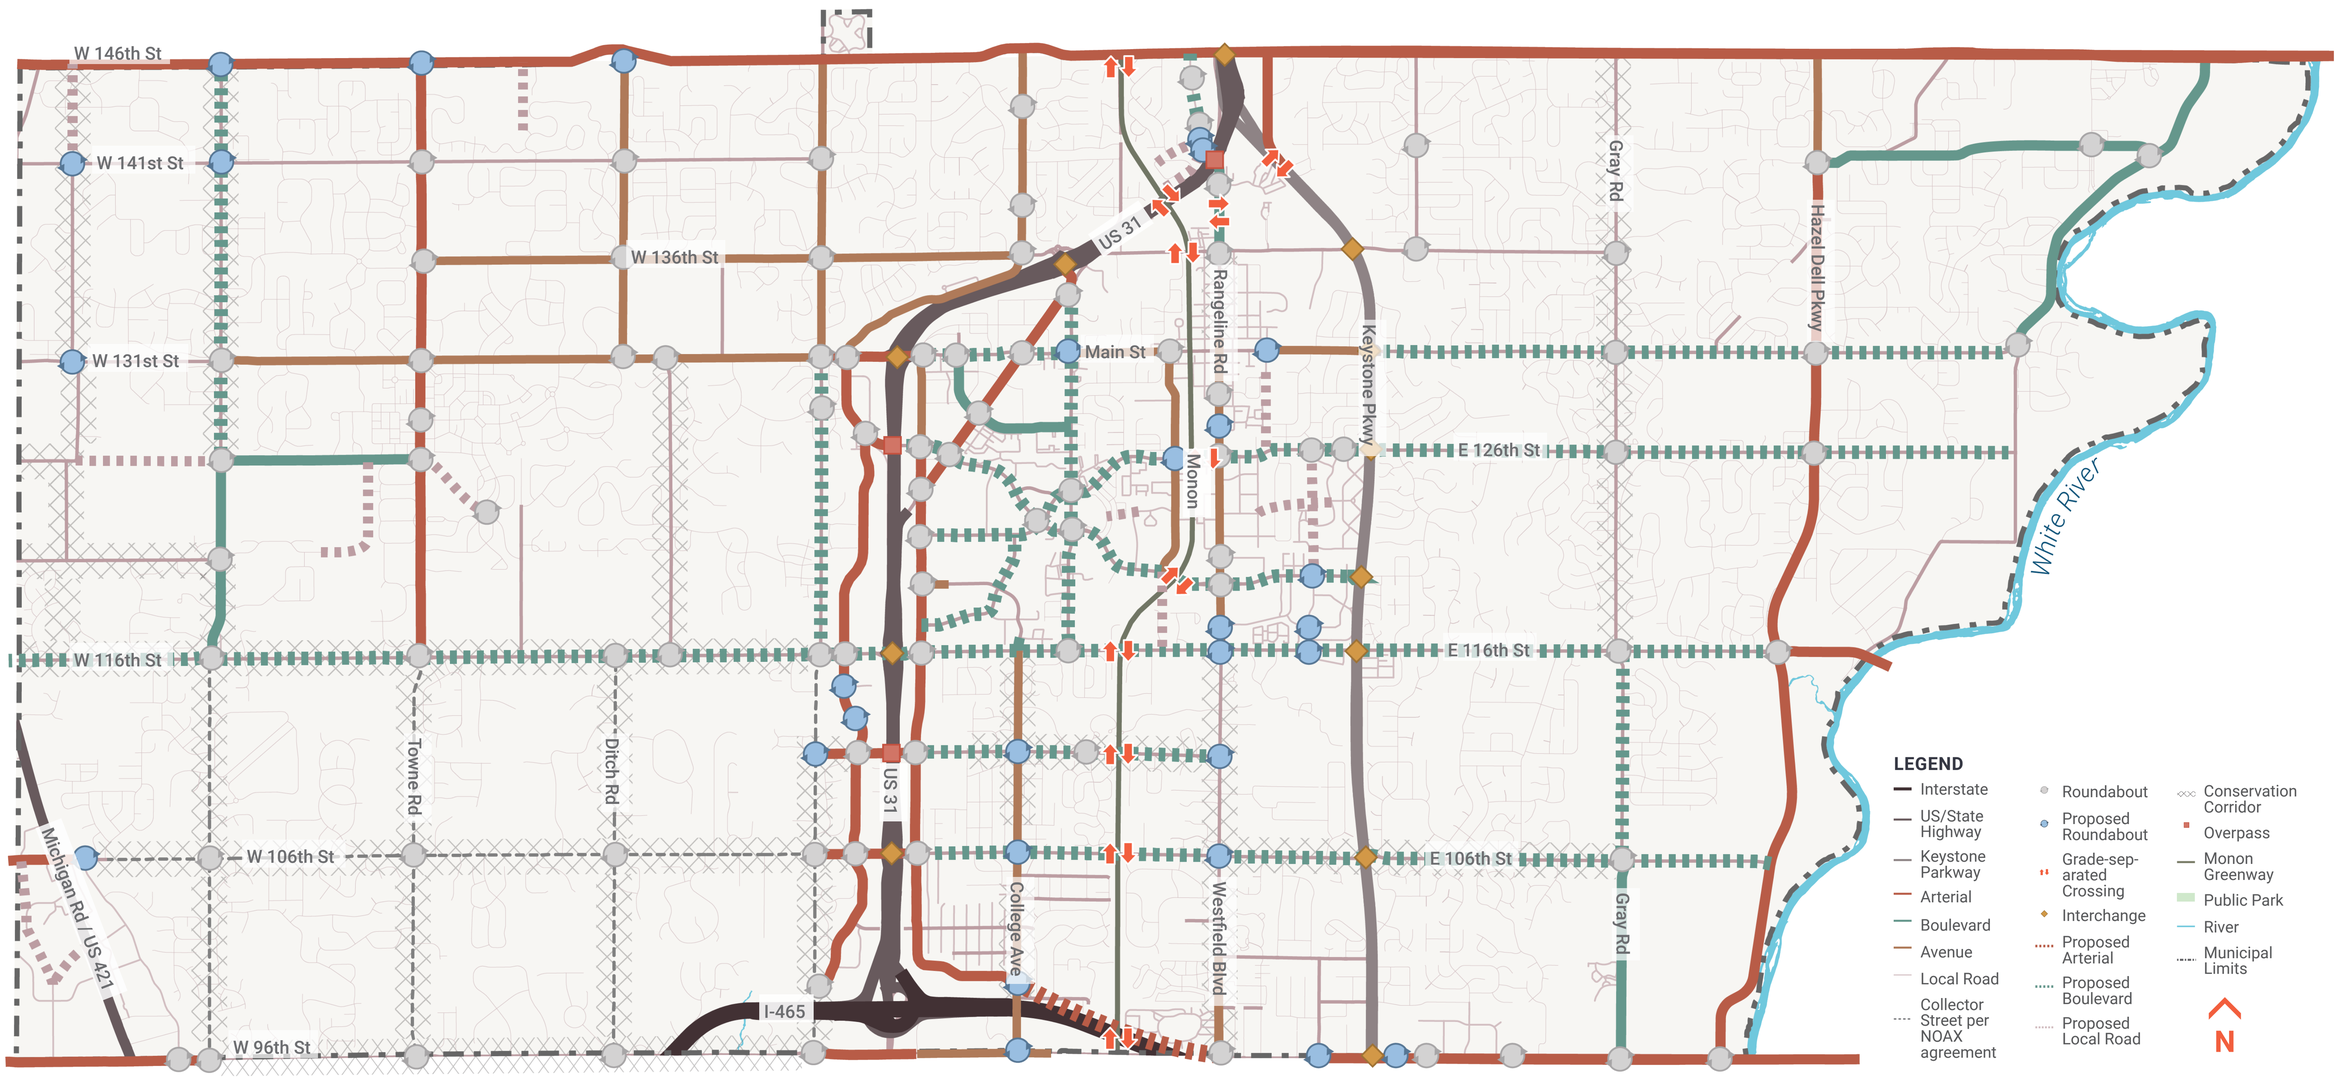

Street Typologies

Arterial

Minimum Standard — Example of Augmented Standard

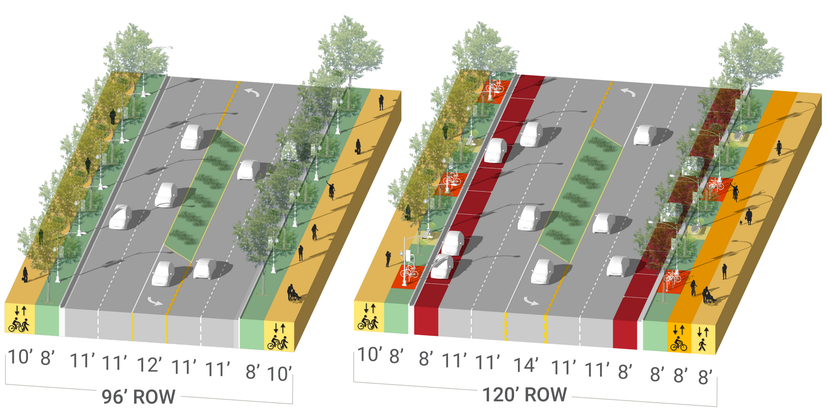

Local

Minimum Standard — Example of Augmented Standard

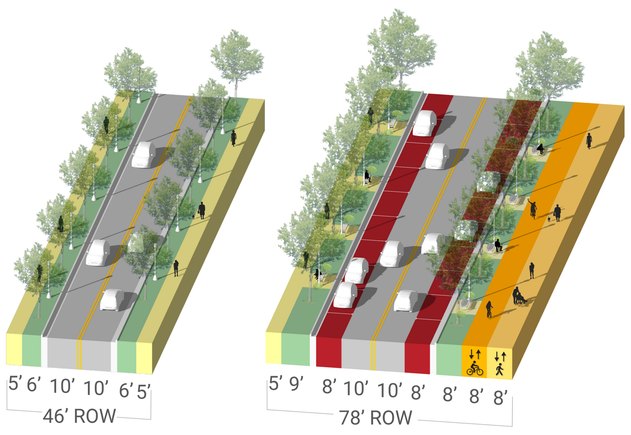

Shared

Minimum Standard — Example of Augmented Standard

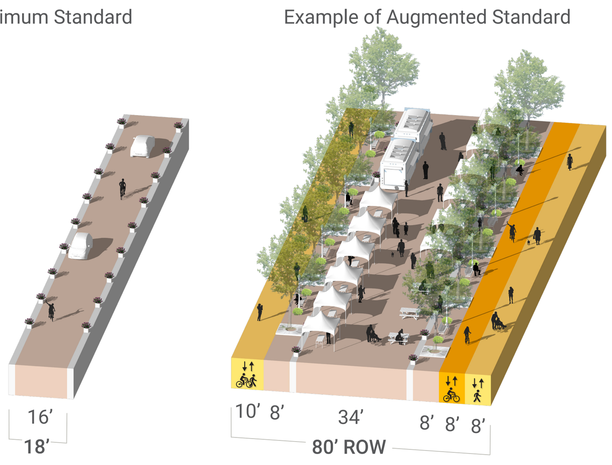

Boulevard

Minimum Standard — Example of Augmented Standard

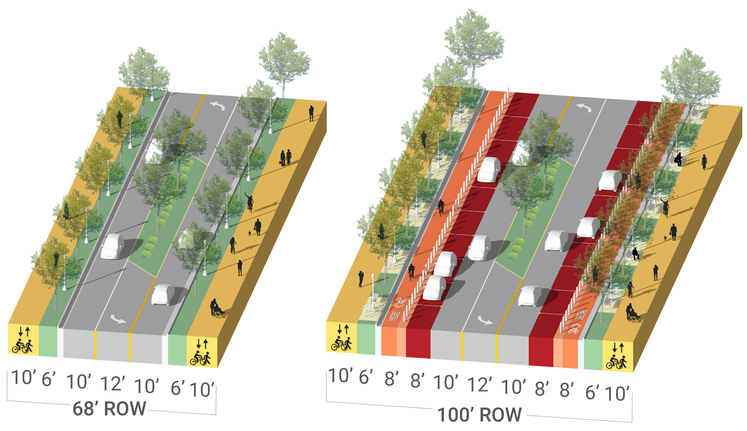

Yield

Minimum Standard — Example of Augmented Standard

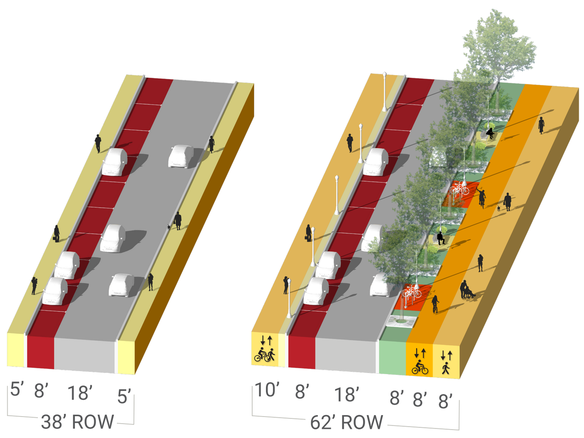

Paseo

Minimum Standard — Example of Augmented Standard

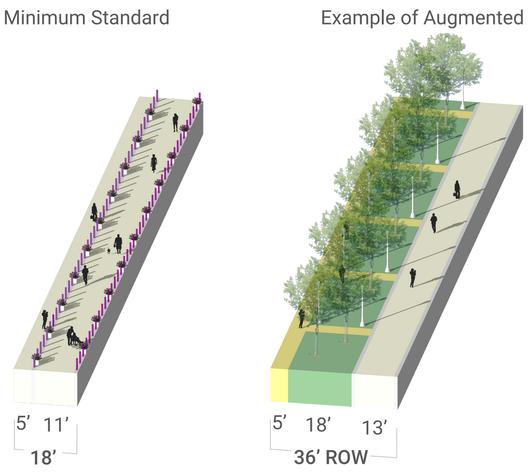

Streetscape Facilities

Off-Street Facilities

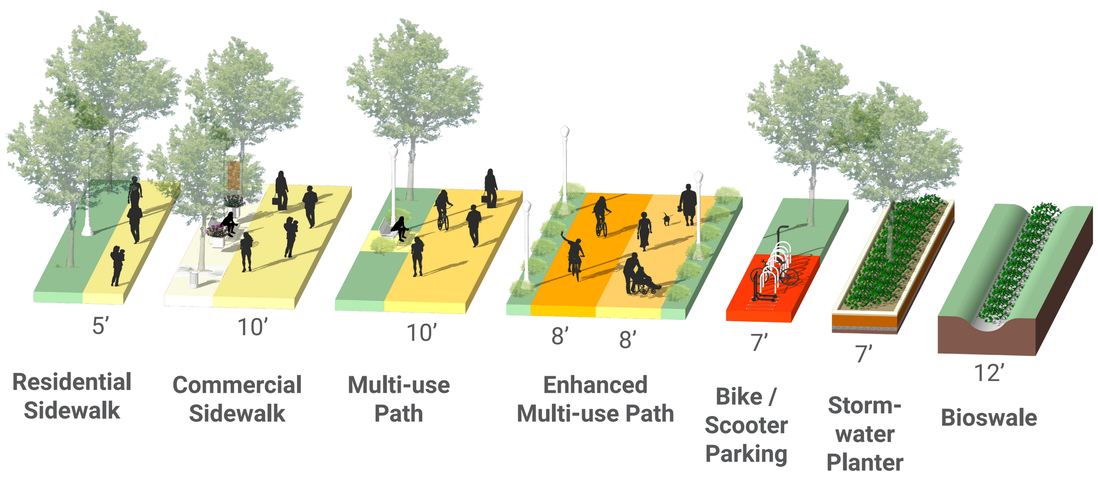
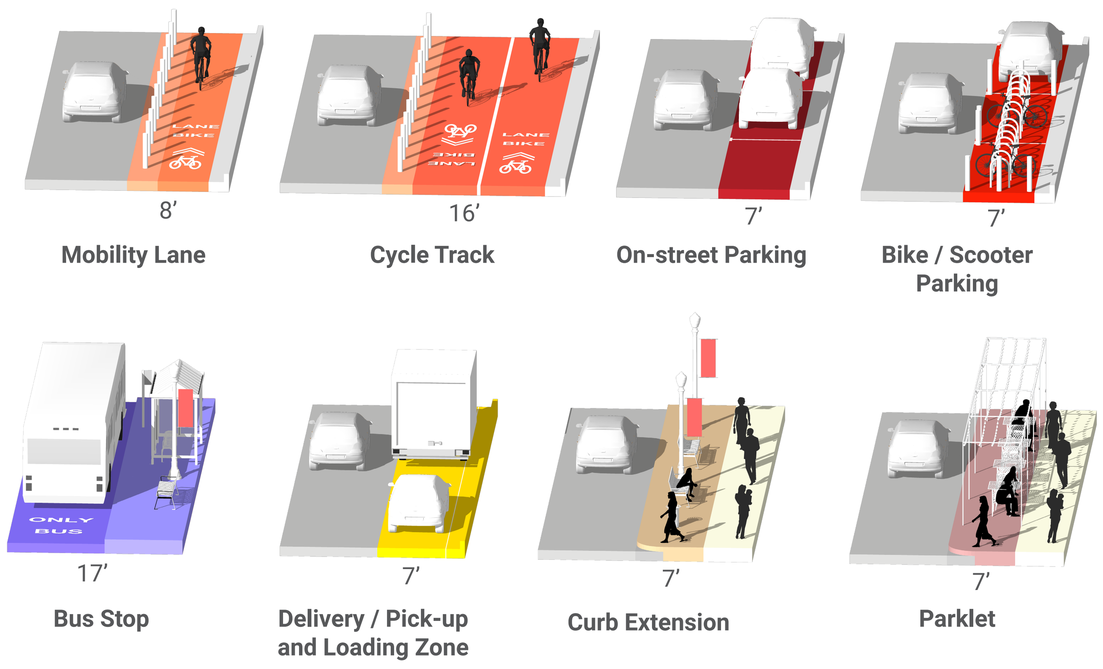
Curbside Facilities